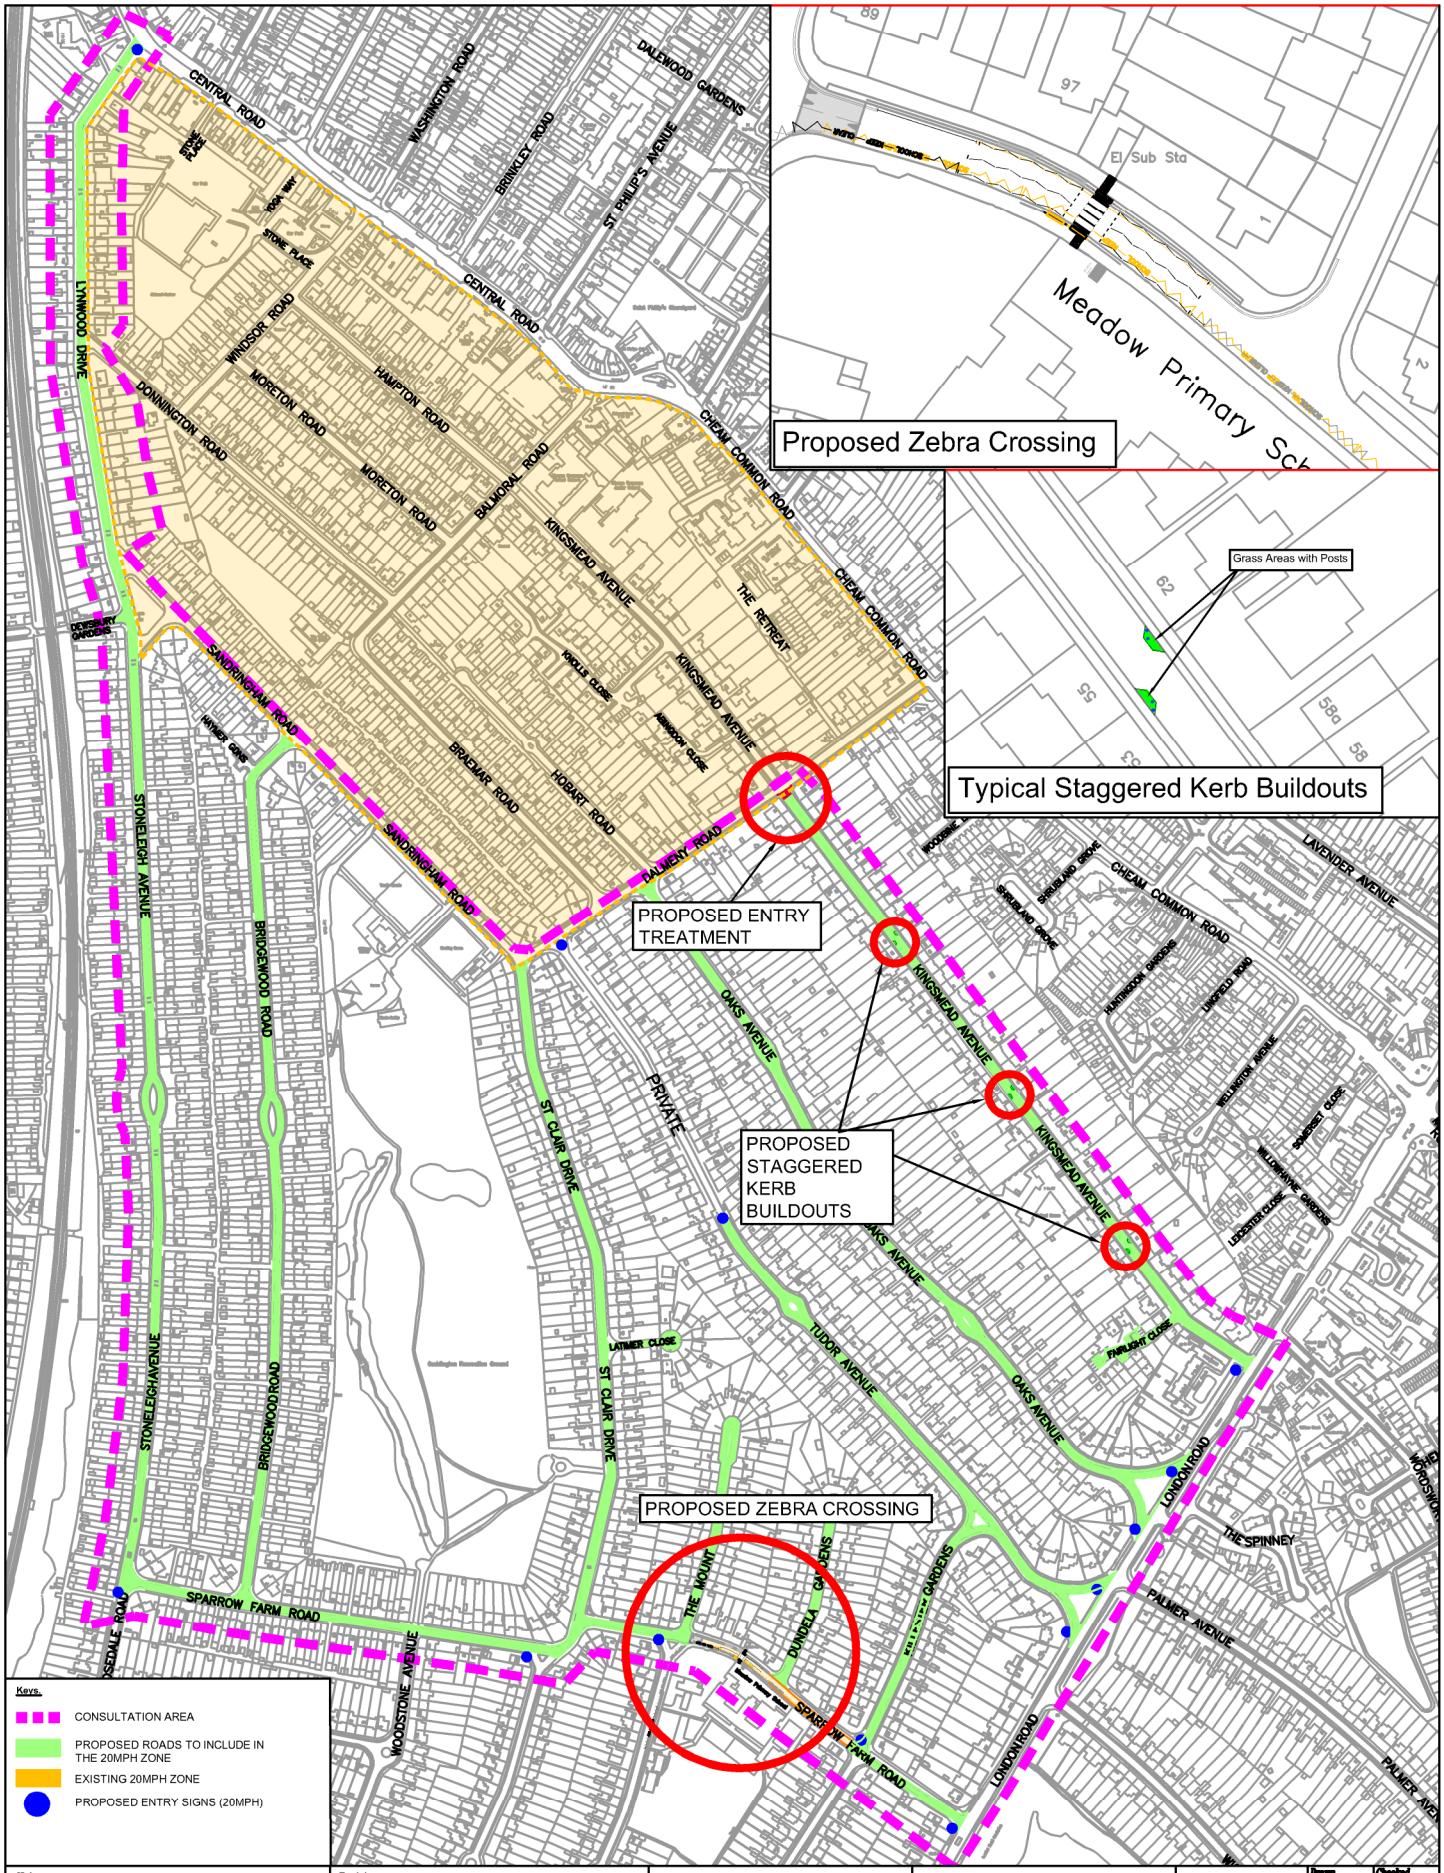

Notes

THIS PROPOSAL MAY BE SUBJECT TO CHANGE AS A RESULT OF THE COMMENTS RECEIVED DURING THE CONSULTATION AND OR DETAILED SITE SURVEY.

Revisions

No.	Description	Ch'd	Date

This map is reproduced from Ordnance Survey material with permission of Ordnance Survey on behalf of the controller of Her Majesty's Stationery Office (c) Crown Copyright. Unauthorised reproduction infringes Crown copyright and may lead to prosecution or civil proceedings. London Borough of Sutton 100022655X (2019)

Highways & Transport
Environment, Housing & Regeneration
24 Denmark Road
Carshalton
Surrey
SM5 2JG

Tel: 020 8770

Matthew Hill
Assistant Director of Highways, Transport and Regulatory Services
London Borough of Sutton

Job

Kingsmead Avenue/ Sparrow Farm Road Area

Title

Proposed 20mph Zone and Other Measures (General Layout)

Drawn	STH
Checked	RF
Approved	LR
Date	June 2019
Scale	N.T.S
Drg. No.	T30065/20mph/GL/101
Rev.	
File Path & Name	T30065/Drawings